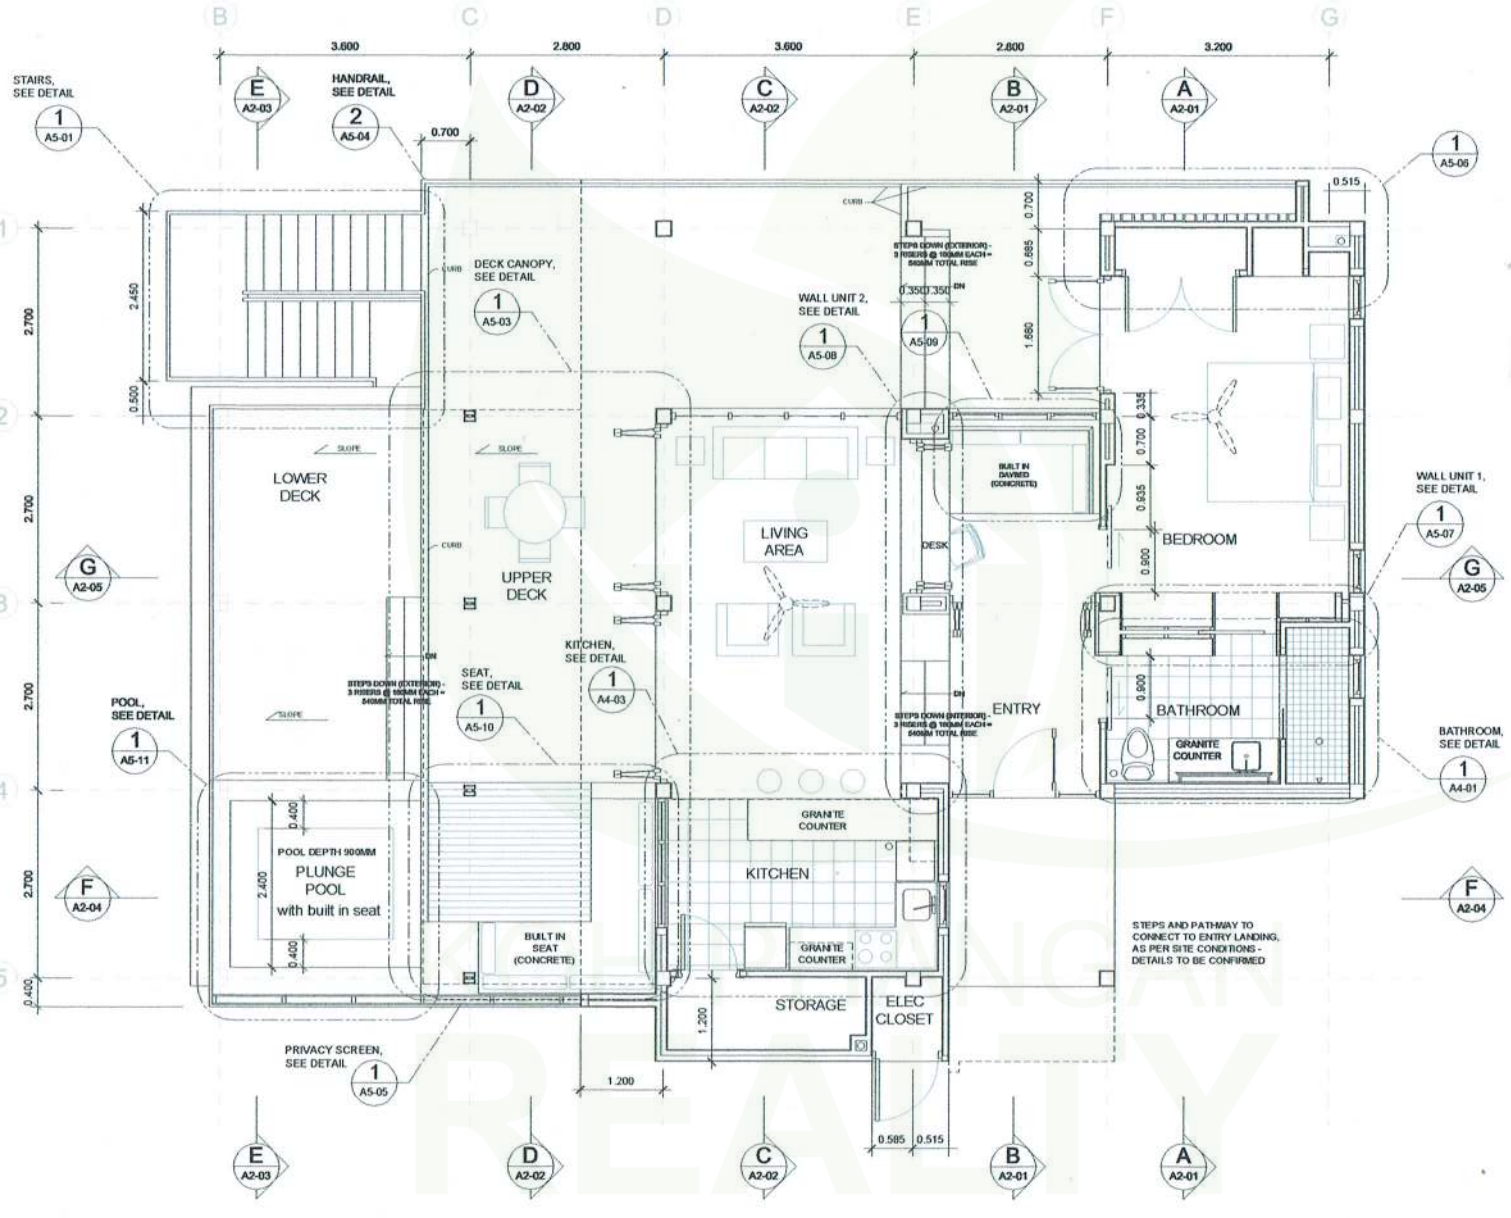

1 A1-02 GROUND FLOOR - LAYOUT PLAN
SCALE 1:75

N